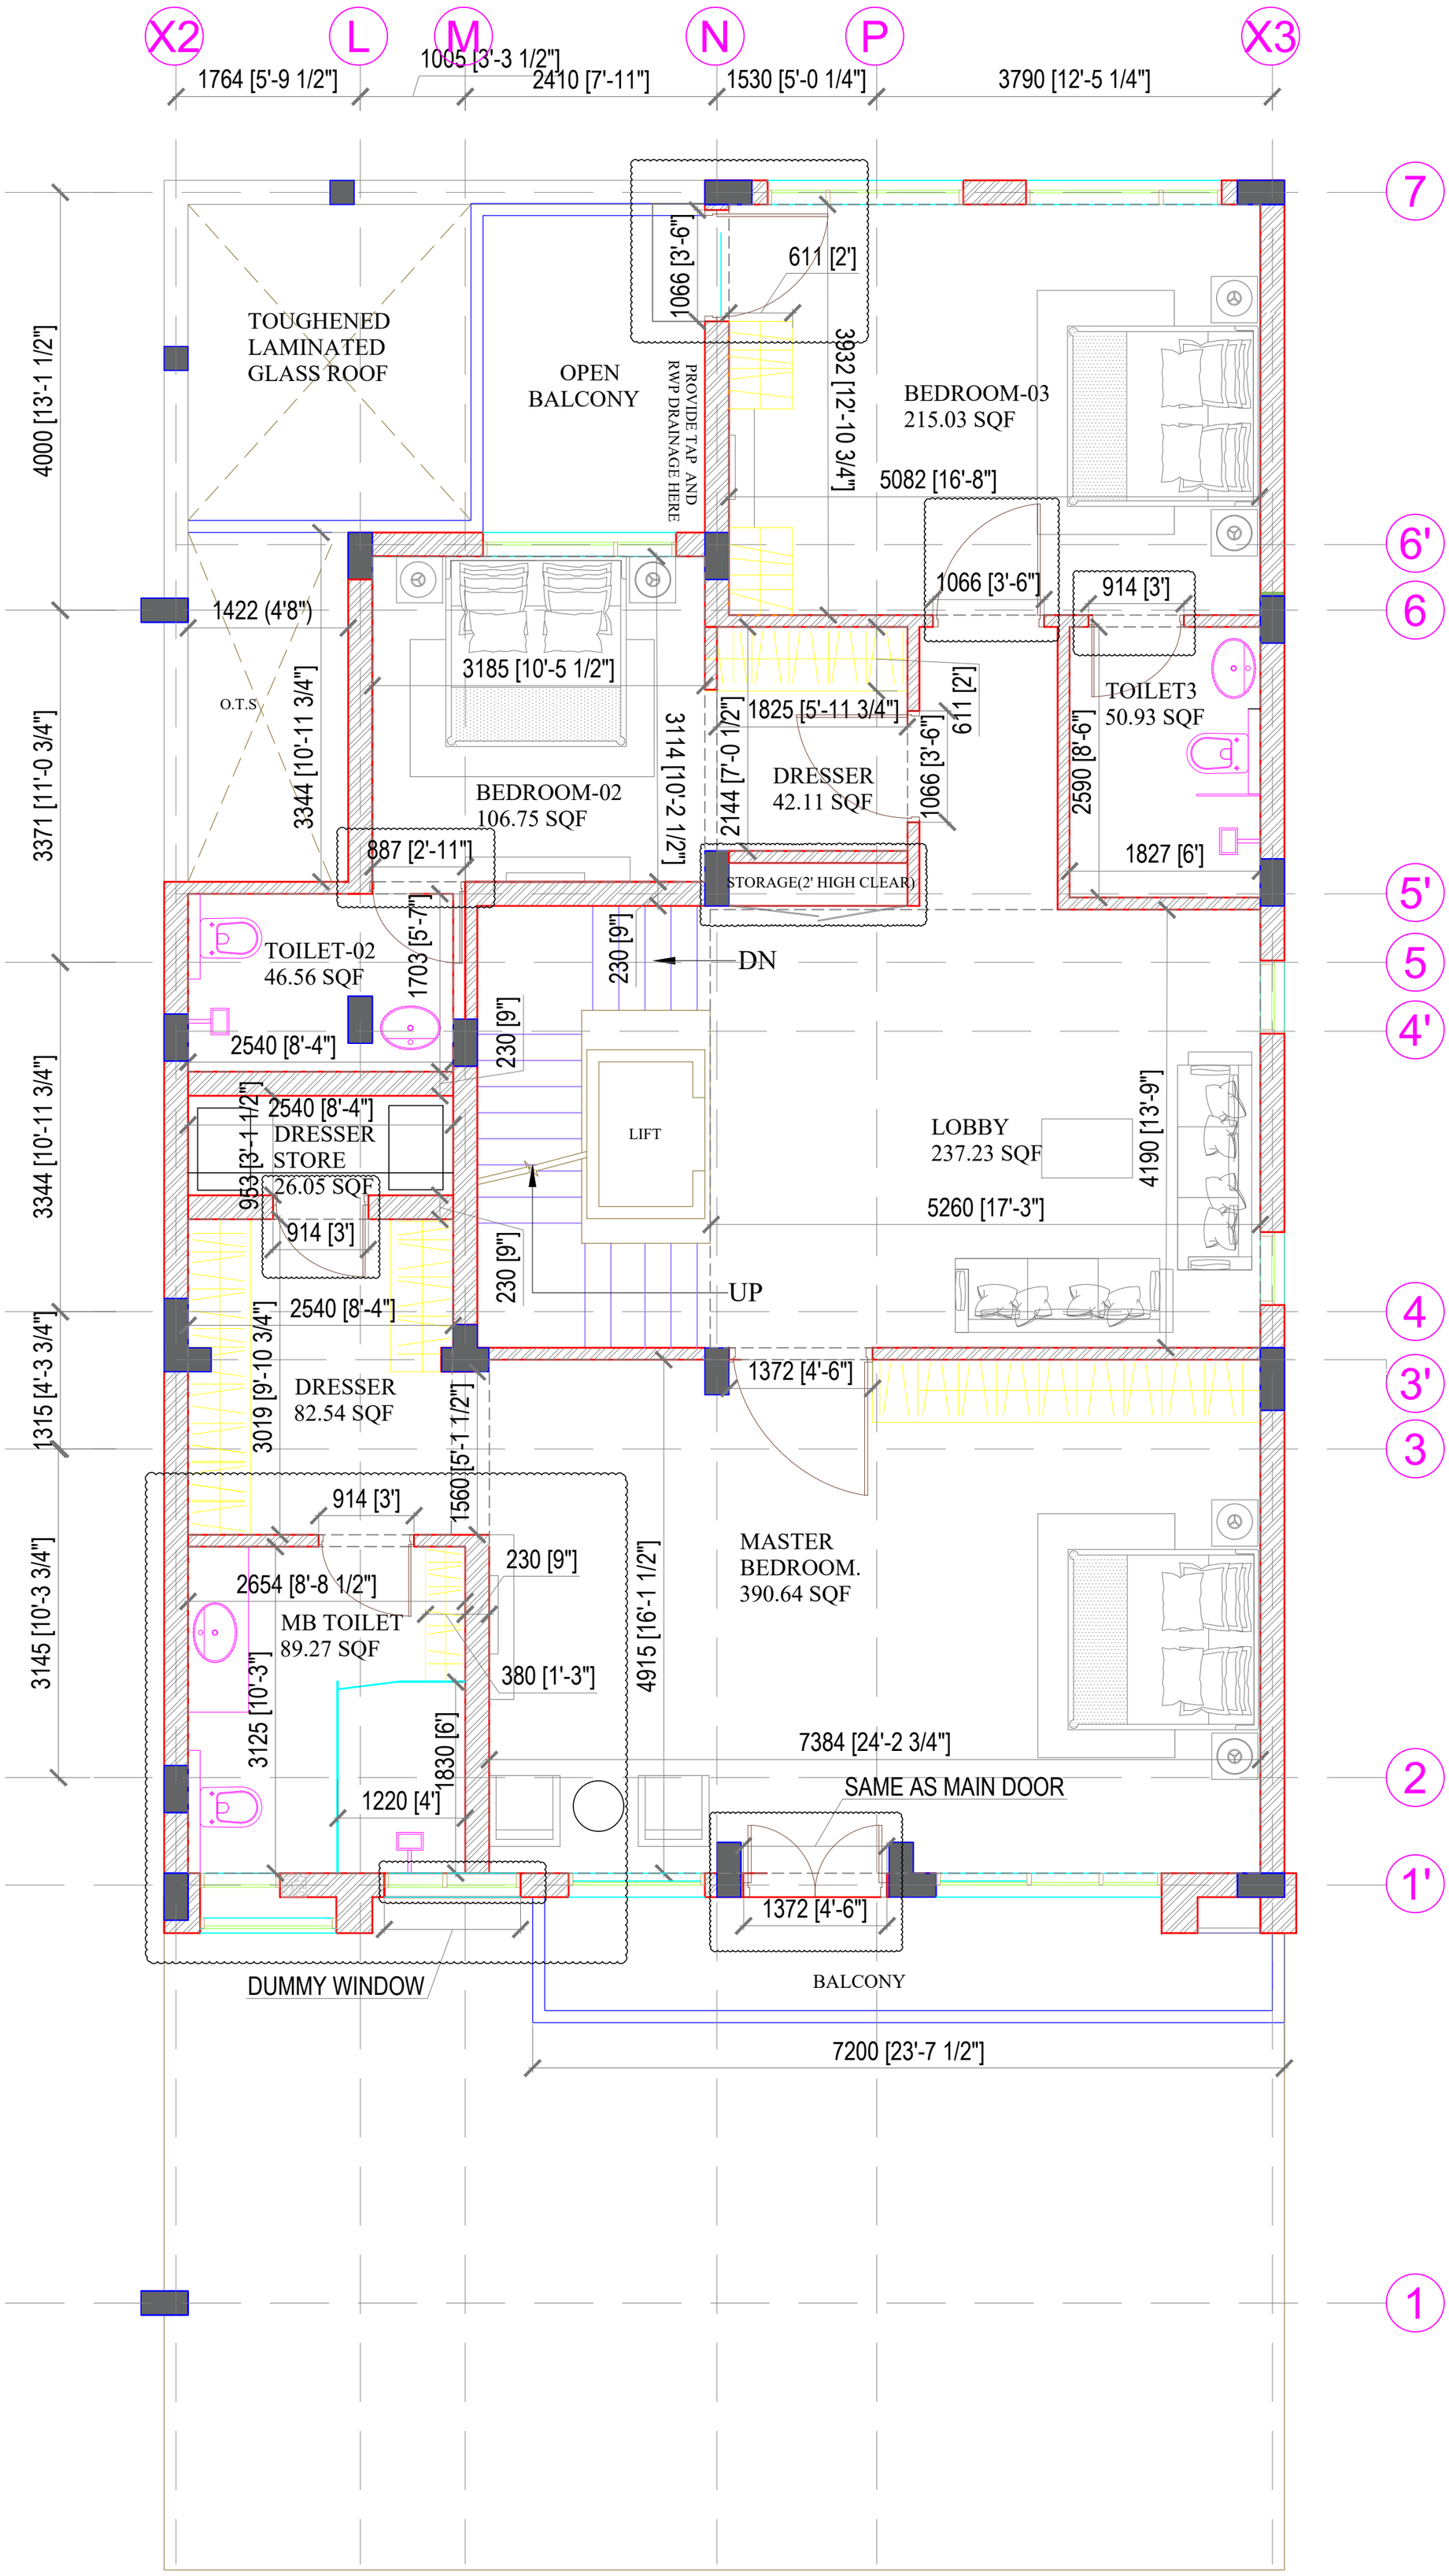

NOTES

- Dimensions are not to be scaled.
- All Dimensions are in feet and inches unless stated otherwise.
- All walls are 4'6" and 9" unless stated otherwise
- All Levels are in Millimeters and relate to ..... Datum level.
- The contractor shall verify all dimensions, details,specifications & site conditions & shall report any error, omission and/or anomaly to the architect before commencement of work.
- For construction purposes, the dimensions shall not be measured directly of the drawings. The drawings shall not be used for construction until they are issued for construction.
- These drawings are to be read in co-ordination with hvac, electrical, plumbing drawings & all relevant sections of specifications..
- All shop drawings should be provided to the architect for approval.

FIRST FLOOR TH-4

CONCEPT-2

NOTE:- ALL FURNITURE, KITCHEN EQUIPMENTS ARE AS/SPECIFICATION